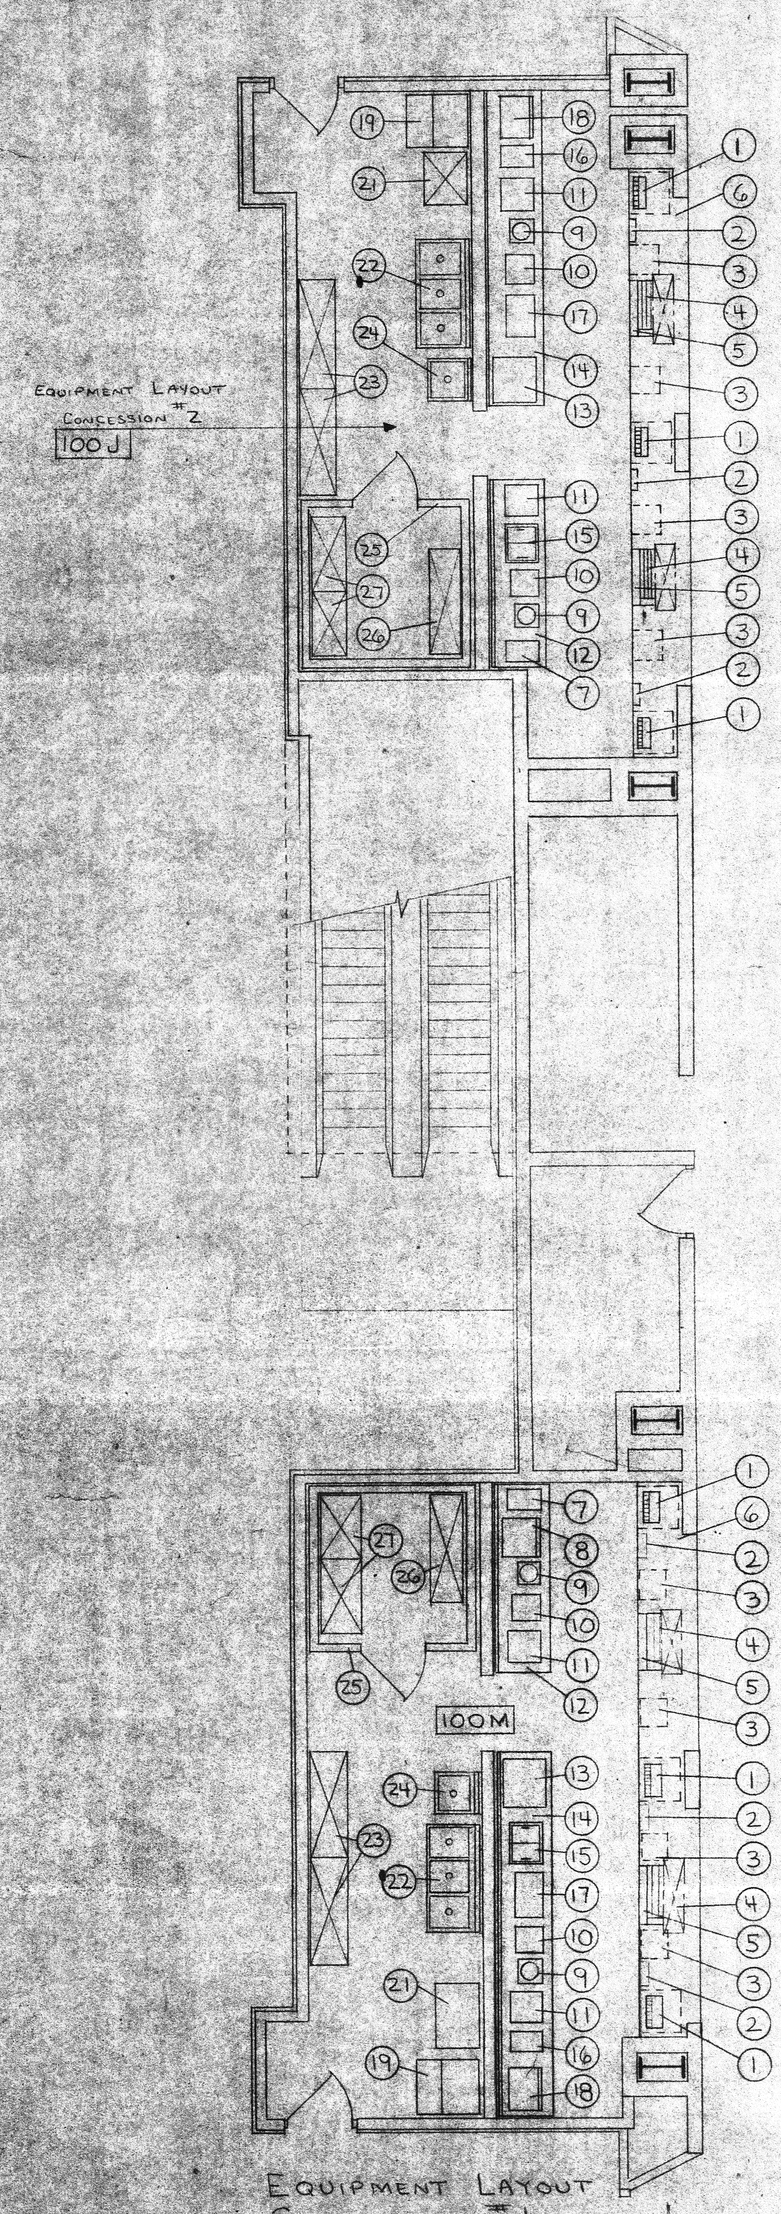

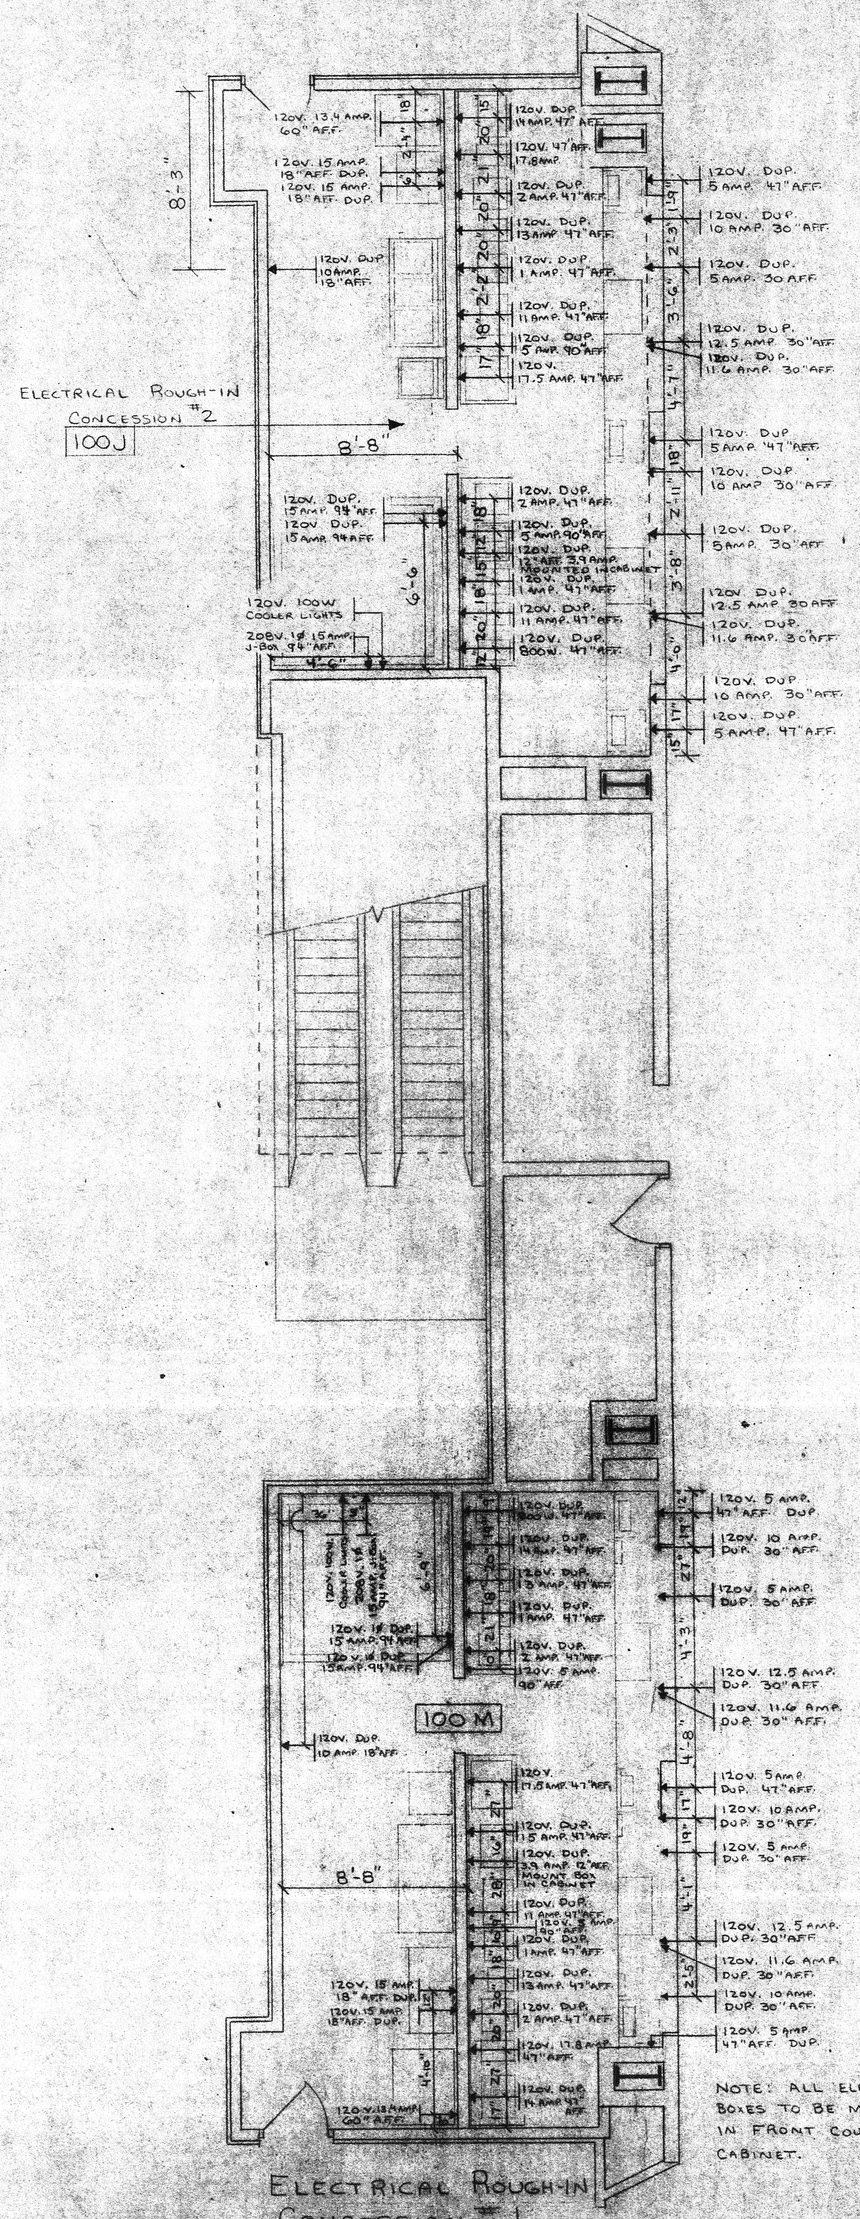

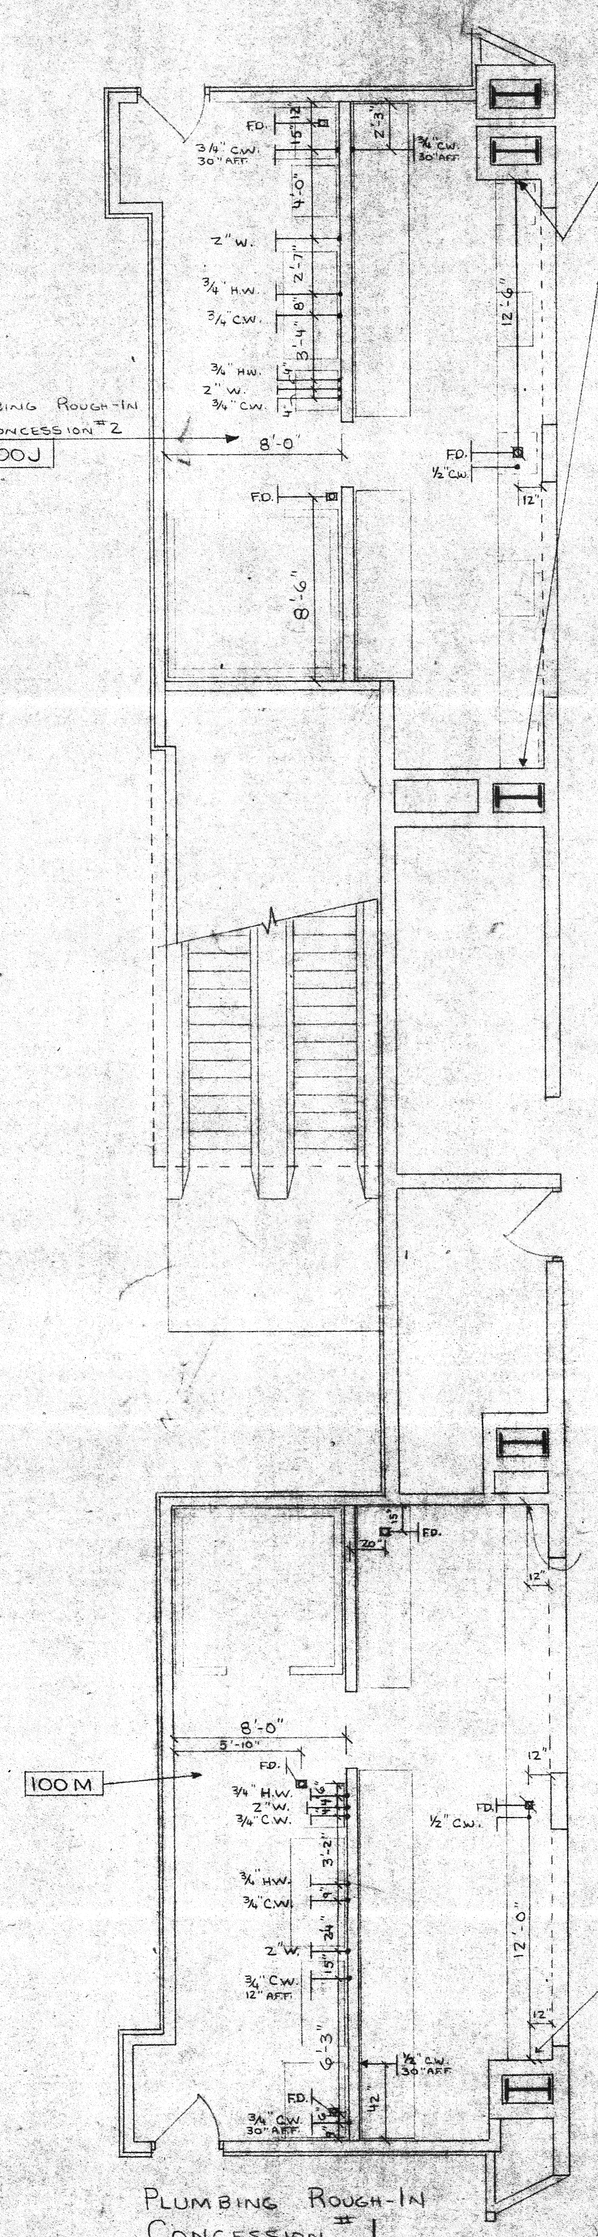

NOTE: 6" SLEEVE REQ'D THROUGH WALL AT 12" A.F.F. & 9'-0" FOR SODA AND/OR BEER LINES THIS LOCATION.

EQUIPMENT LIST

No.	DESCRIPTION
1.	SODA TOWER W/ ICE BIN UNDERCOUNTER
2.	UNDERCOUNTER BEER TOWER
3.	CASH DRAWER
4.	HOT DOG, GRILL W/ SNEEZE GUARD
5.	BUN WARMER
6.	FRONT COUNTER/CABINET
7.	COFFEE WARMER.
8.	PIZZA OVEN
9.	NACHO CHEESE WARMER
10.	NACHO CHIP DISPLAY
11.	PRETZEL DISPLAY
12.	PLASTIC LAMINATE BACKCOUNTER
13.	POPCORN POPPER
14.	PLASTIC LAMINATE BACKCOUNTER.
15.	DROP-IN FREEZER
16.	COFFEE MAKER
17.	PEANUT ROASTER
18.	PRETZEL OVEN
19.	ICE MAKER
20.	UNUSED
21.	SODA RACK
22.	THREE COMP'T SINK
23.	SHELVING
24.	HAND SINK
25.	7'-9" X 7'-9" WALK-IN COOLER
26.	BEER KEG RACK
27.	SHELVING

EQUIPMENT LAYOUT
CONCESSION #1

NOTE: ALL ELECTRICAL BOXES TO BE MOUNTED IN FRONT COUNTER CABINET.

ELECTRICAL ROUGH-IN
CONCESSION #1

NOTE: 6" SLEEVES REQ'D. THROUGH WALL AT 12" AFF & 9'-0" AFF. FOR BEER LINES THIS LOCATION.

NOTE: 6" SLEEVE REQ'D THROUGH WALL AT 12" AFF. & 9'-0" AFF. FOR SODA LINES. THIS LOCATION.

PLUMBING ROUGH-IN
CONCESSION #1

RECEIVED
MAY 23 1986
The Lathrop Co.

RIVER EAST CONSTRUCTION 615 FRONT STREET TOLEDO, OHIO 43605 419-691-3065	DRAWN BY: SM SCALE: 1/4"=1'-0" DATE: 1-9-86 REVISED: 1-13-86
CONVOCATION/CONVENTION CENTER CONCESSION STANDS	
	C.S. 1