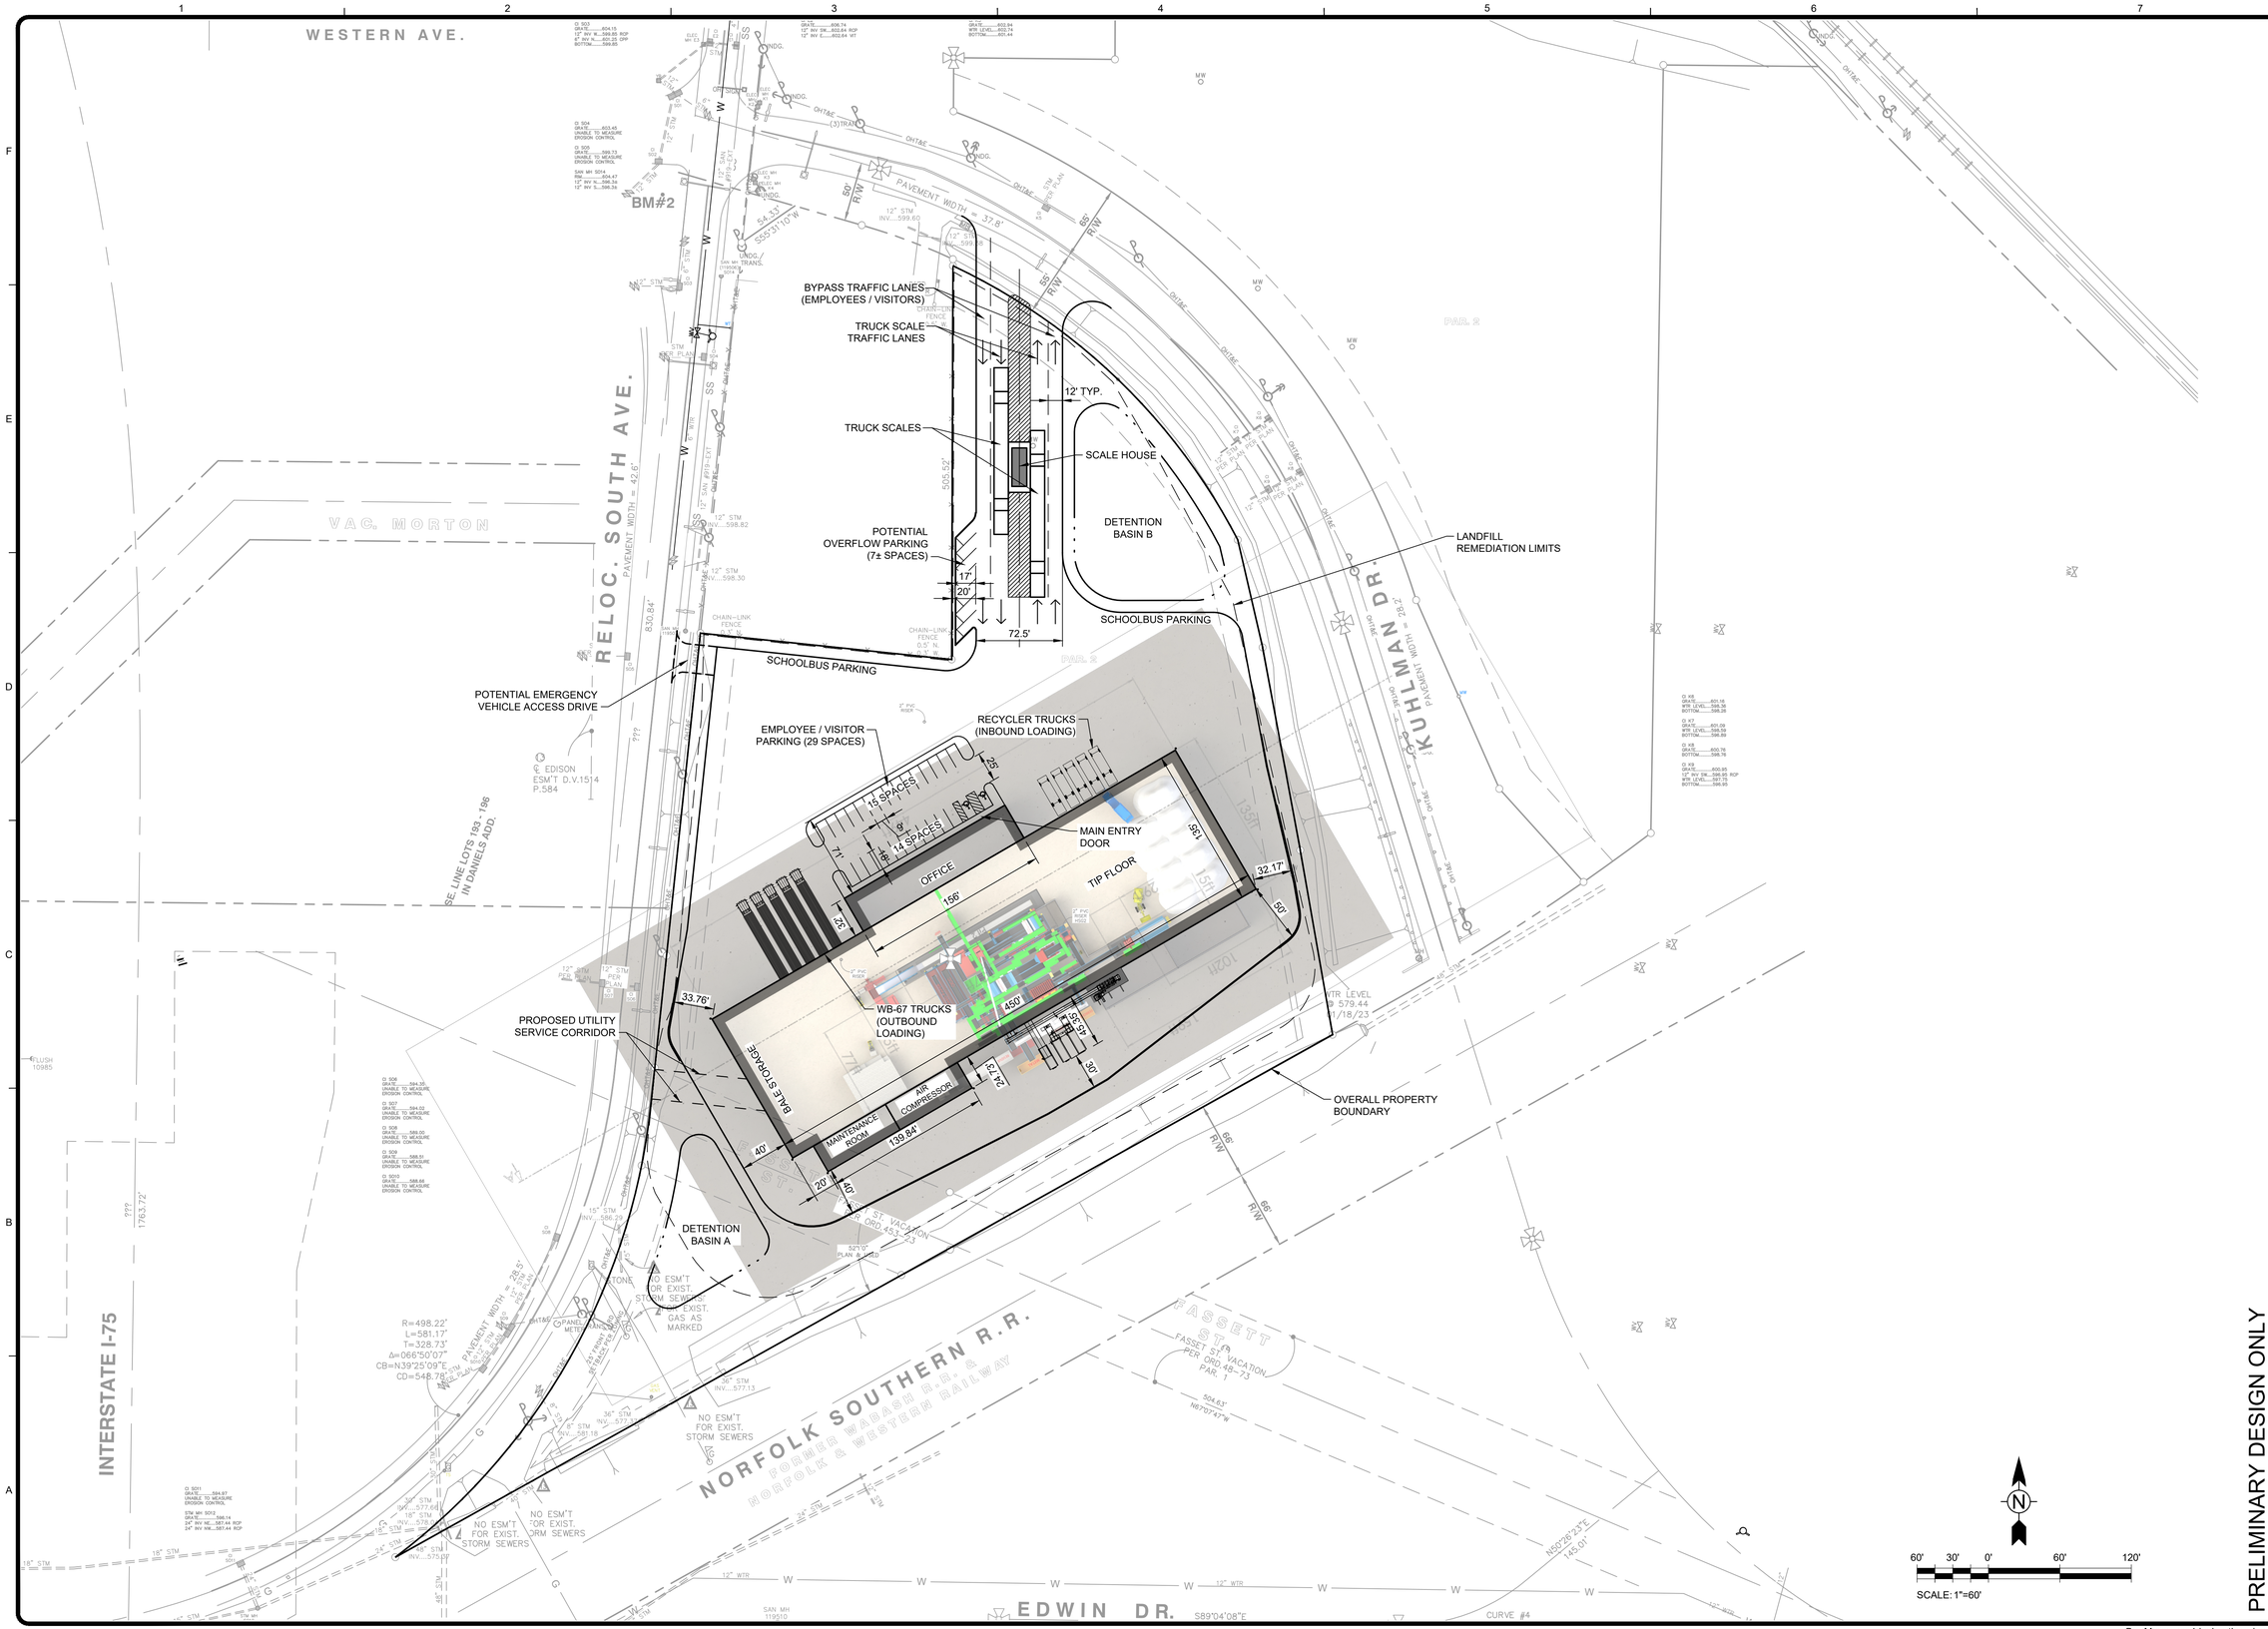

TETRA TECH
www.tetratech.com

MARK	DATE	DESCRIPTION	BY

LUCAS COUNTY SOLID WASTE MGMT DISTRICT
MATERIAL RECOVERY FACILITY
TOLEDO, OHIO

CONCEPTUAL SITE PLAN

PRELIMINARY DESIGN ONLY
NOT FOR CONSTRUCTION

PROJ: 213-85052-25001
DESN:
DRWN:
CHKD:

C101

Bar Measures 1 inch, otherwise drawing not to scale

5/6/2025 3:53:34 PM - G:\LCSWMD MRF - GENERAL\CAD\SHEETFILES\CONCEPTUAL SITE PLAN.DWG - BUSHAW, RICHARD