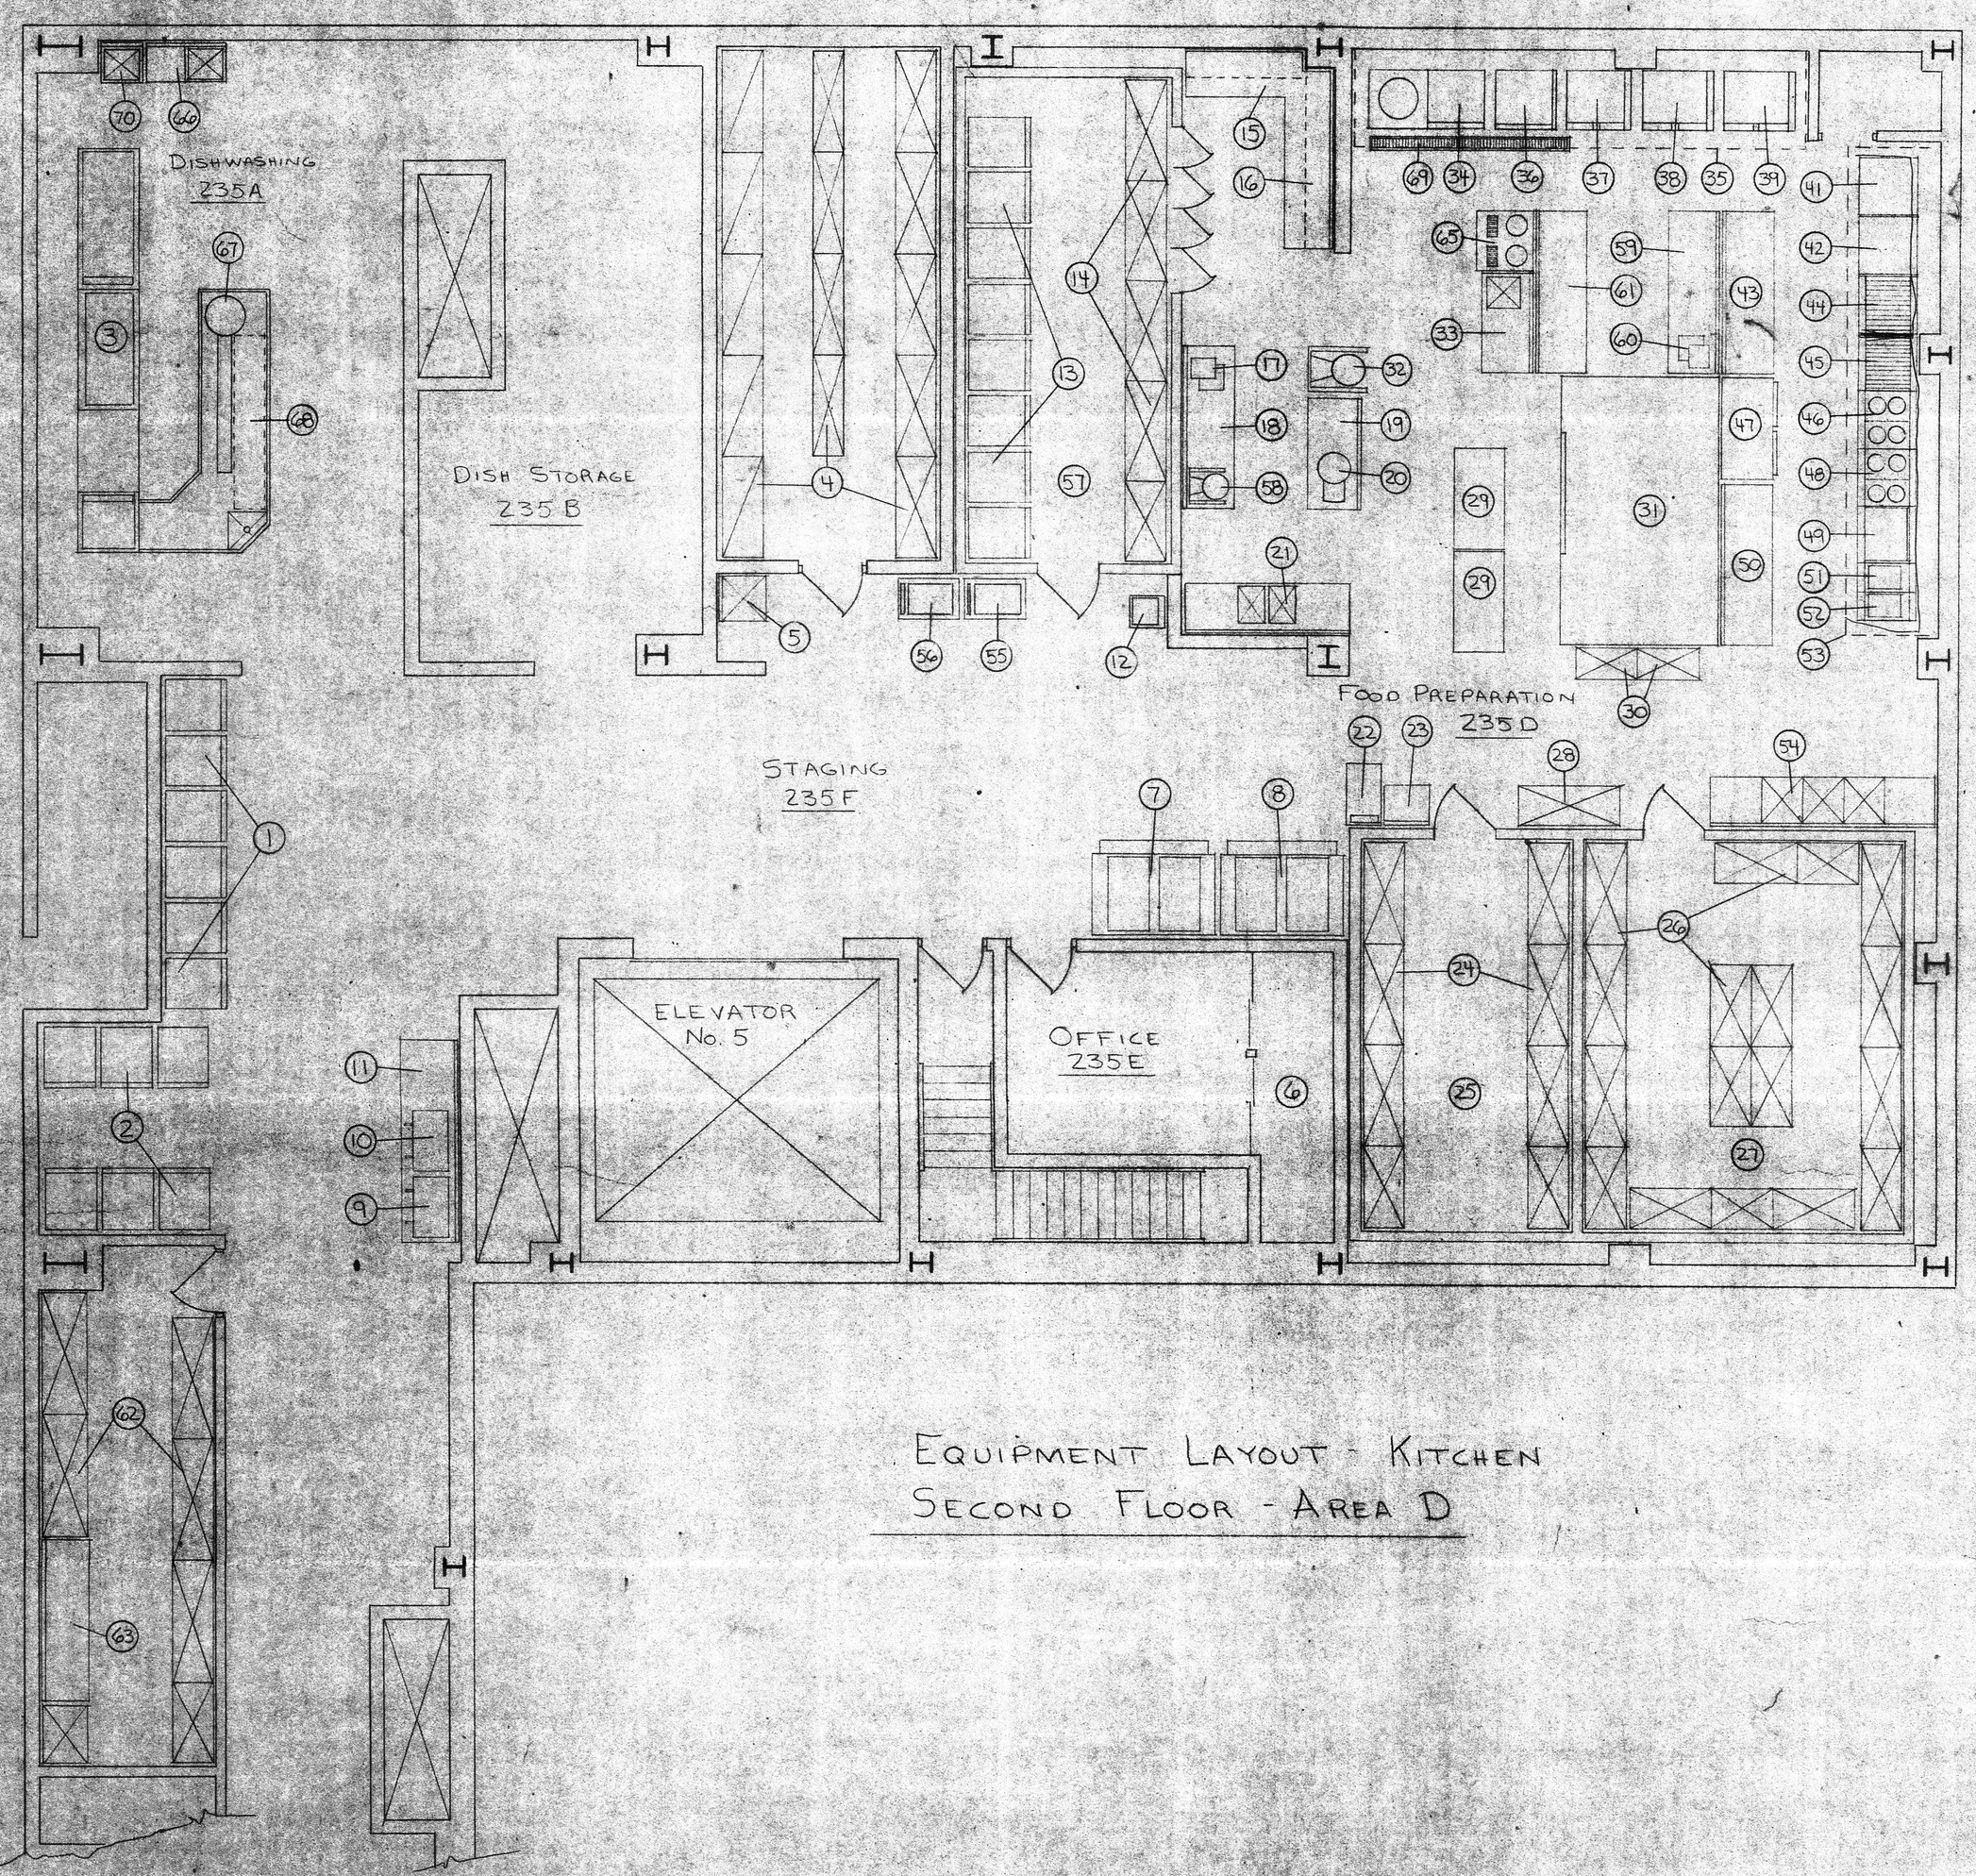

EQUIPMENT LAYOUT - KITCHEN
SECOND FLOOR - AREA D

EQUIPMENT SPECIFICATIONS

NO.	DESCRIPTION
1.	Portable Hot Carts 6 Each
2.	Portable Hot Carts 8 Each
3.	Flight Type Dish Machine
4.	Lot Shelving
5.	Slop Sink
6.	Liquor Storage Closet
7.	Ice Maker with Bin
8.	Ice Maker with Bin
9.	Constant Draw Coffee Urn
10.	Constant Draw Coffee Urn
11.	S/S Urn Table
12.	Hand Sink
13.	Portable Cabinets 8 Each
14.	Lot Shelving
15.	L-Shaped S/S Table w/Drawer
16.	Wall Cabinets
17.	Slicer
18.	Portable S/S Worktable w/Drawer
19.	S/S Worktable w/Drawer
20.	Food Cutter
21.	Two Compartment Sink
22.	Portable Scale
23.	S/S Landing Table
24.	Lot Shelving
25.	Walk-In Freezer
26.	Lot Shelving
27.	Walk-In Cooler
28.	Portable Pot & Pan Rack
29.	Portable S/S Worktables
30.	Portable Shelving Units
31.	Revolving Tray Oven
32.	60 Qt. Floor Mixer
33.	S/S Worktable w/Sink
34.	3-Compartment Steamer w/60 Gal. Kettle
35.	Exhaust Hood
36.	3-Compartment Steamer
37.	Stacked Convection Oven
38.	Stacked Convection Oven
39.	Stacked Convection Oven
40.	Not Used
41.	Double Boiler
42.	Double Boiler
43.	S/S Worktable w/Drawer & Undershelf
44.	Open Face Broiler
45.	Open Face Broiler
46.	4 Burner Range w/Oven Under
47.	Two-Door Reach-In Refrigerator
48.	4 Burner Range w/Oven Under
49.	Grill Top w/Oven Under
50.	Portable S/S Worktable w/ Drawer & Shelves
51.	Fryer
52.	Fryer
53.	Exhaust Hood
54.	3-Compartment Sink
55.	Utility Cart
56.	Utility Cart
57.	Shipping Cooler
58.	20 Qt. Counter Top Mixer
59.	S/S Worktable w/Drawer
60.	Slicer
61.	S/S Worktable w/Drawer
62.	Lot Shelving
63.	Worktable
64.	Lockers
65.	Twin Trunion Kettles
66.	One Compartment Sink
67.	Collector System
68.	Dish Table
69.	Floor Drain
70.	Not Used
71.	Not Used
72.	Hand Sink

RECEIVED
MAY 23 1986
The Lathrop Co.

KROMA CORPORATION
615 FRONT STREET TOLEDO, OHIO 43605
419-691-3065

DRAWN BY: SM
SCALE: 1/4"=1'-0"
DATE: 1-27-86
REVISED:

CONVOCATION / CONVENTION CENTER
KITCHEN - SECOND FLOOR
AREA - D

K.E. 1